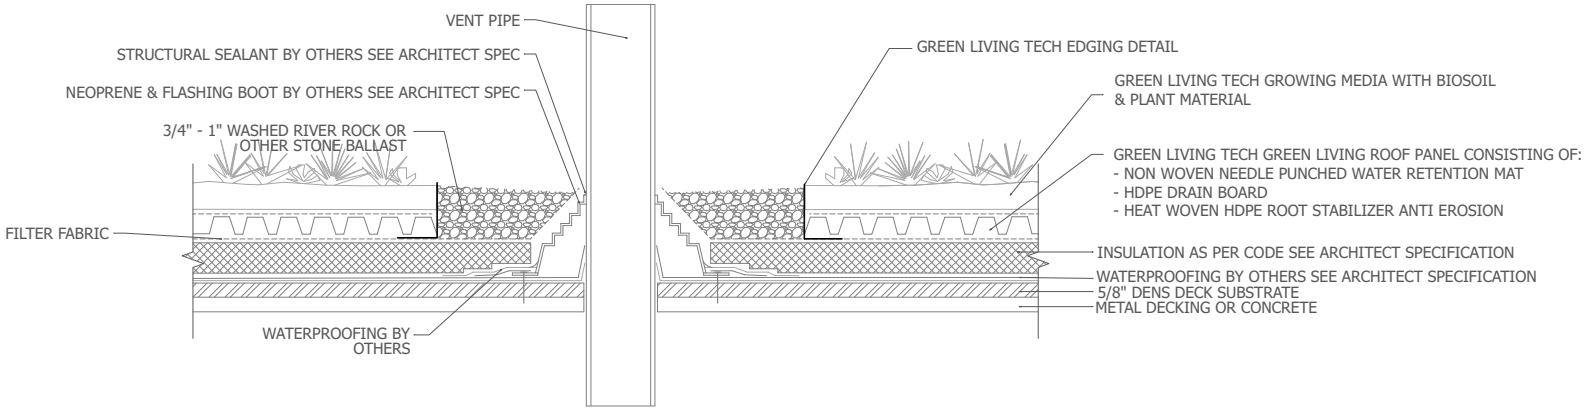


TYPICAL GREEN LIVING ROOF DETAIL
VENT PROTRUSION DETAIL FOR INVERTED ROOF ASSEMBLY

TYPICAL GREEN LIVING ROOF VENT PROTRUSION DETAIL

SPECIFICATIONS	NOTES:
SYSTEM: GLT GREEN LIVING ROOF ASSEMBLY IRRIGATION: 17 mm SUBSURFACE DRIP WATER SUPPLY: 3/4" (19.1 mm) OR 1" (25.4 mm) PVC / POLYETHYLENE BY OTHERS CONTROLS: AUTOMATIC VALVE AND RAIN / MONITORING SENSORS	IRRIGATION OPTIONS VARY CONTACT GLT CUSTOM MANUFACTURING AVAILABLE, PLEASE CONTACT GLT - 800-631-8001 INFO@GREENLIVINGTECH.NET IRRIGATION IS INTENDED FOR SUPPLEMENTAL WATERING DURING DROUGHT CONDITIONS. VERIFY WATER SUPPLY, BACKFLOW PREVENTION, AND CONTROLLER REQUIREMENTS WITH PROJECT DESIGN TEAM. ALL ROOF PENETRATIONS AND WATERPROOFING TERMINATIONS BY APPROPRIATE TRADES.

DWG. NO.	DATE: 11/04/2026
SHEET	BY:

GREEN LIVING TECH